Criterion 4 - Infrastructure and Learning Resources

Key indicator - 4.1 Physical Facilities

4.1.1 The Institution has adequate facilities and physical facilities for teaching learning, viz. classrooms, laboratories, computing equipment etc.

	Title	Page No
1	Building Accommodates	02
2	Class Rooms and Laboratories	03
3	Facilities	03

Principal
St. John College of Engg. & Mgmt
Palghar (E), Palghar

4.1 Physical Facilities

4.1.1 The institution has adequate facilities for teaching - learning. viz., classrooms, laboratories, computing equipment, etc.

Response:
St. John College of Engineering and Management (SJCEM) is Established in 2008. It is located in Palghar. The College offers Four-year Under Graduate Degree Courses in Artificial Intelligence and Machine Learning, Civil Engineering, Computer Engineering, Computer Science and Engineering (Data Science), Electronics and Computer Science, Information Technology and Mechanical Engineering. The College also offers the Under Graduate Bachelor of Business Administration Course. SJCEM also offers two year Post Graduate Degree Courses in Computer Engineering, Information Technology, Masters of Business Administration and Master of Computer Applications.

St. John College of Engineering and Management (SJCEM) covers a total built up area of 17463.88 Sq.m. The institute has adequate facilities and has augmented its infrastructure to cater to the needs of the high demand for the courses. SJCEM has 2 buildings with A and B wings for all the departments. There is a separate unit for canteen and conducting mechanical workshop.

The Building Accommodates:

Building consists of IT, Computer, ECS Departments, Seminar Hall, Civil, Mechanical, and MBA and MCA with ICT enabled classroom and Laboratories. It is desired that adequate facilities namely Smart class for effective online lecture delivery, Wi-Fi enabled classroom, Projectors, Laptops, Models, charts, E-contents, administrative units, media, printer and xerox facility, various laboratories, library, storage unit, etc.

John College of Engineering & Management SJCEM PALGHAR

Principal
St. John College of Engg. & Mgmt
Palghar (E), Palghar

Class Rooms and Laboratories:

Facilities	Engineering (UG & PG)		Management (UG & PG)		MCA	
	No. of classrooms	Area (Sq. m)	No. of classrooms	Area (Sq. m)	No. of classrooms	Area (Sq. m)
Tutorial Room	4	193.07	2	67.08	1	34.08
Class Room	19	1344.68	2	189.60	2	189.60
Seminar hall	1	132.86	1	132.86	1	142.20
Laboratories	50	3617.26	1	39.00	2	103.80
Workshop + Additional Workshops	1 + 1	200 + 210.75	-	-	-	-
Drawing Hall	1	150.00	-	-	-	-


Library Facilities:
The College has a vast library and reading room area. The library covers a carpet area of 684.35 sq.m.

Seminar Hall and Auditorium:
The College has an ICT enabled seminar hall and auditorium area. The seminar hall and auditorium covers a carpet area of 540.78 sq.m.

Class Rooms and Laboratories:
St. John College of Engineering and Management (SJCEM) has 7 Tutorial Rooms which covers 294.23 sq.m., 23 Class Rooms which covers 1723.88 sq.m., Seminar Halls which covers 407.92 sq.m., 53 Laboratories which covers 3760.06 sq.m , 2 Workshops which covers 410.75 sq.m and 1 Drawing Hall which covers 150 Sq.m. SJCEM has 2 buildings with A and B wings for all the departments.

St. John College of Engineering & Management SJCEM PALGHAR

Principal
St. John College of Engg. & Mgmt
Palghar (E), Palghar

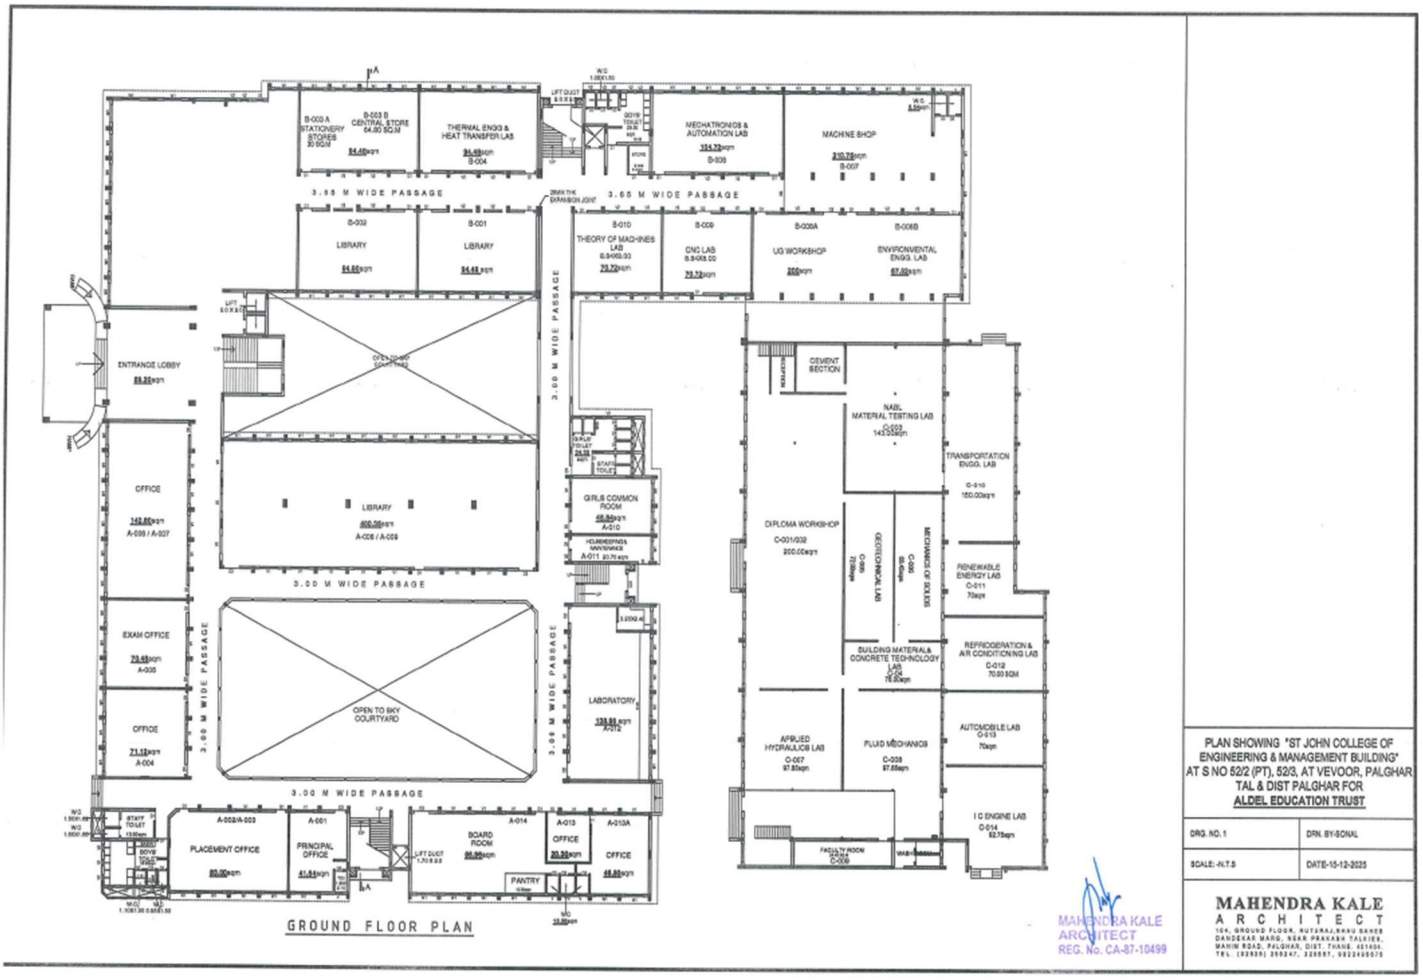

St. John College of Engineering & Management SJCEM PALGHAR

Principal
St. John College of Engg. & Mgmt
Palghar (E), Palghar

St. John College of Engineering and Management

Autonomous


(A Christian Religious Minority Institution)

Approved by AICTE and DTE, Affiliated to University of Mumbai / MSBTE

DTE Code : 3218 AICTE Permanent ID : 1-4790201

NAAC Accredited with Grade 'A+', Four Programs NBA Accredited

ALDEL EDUCATION TRUST

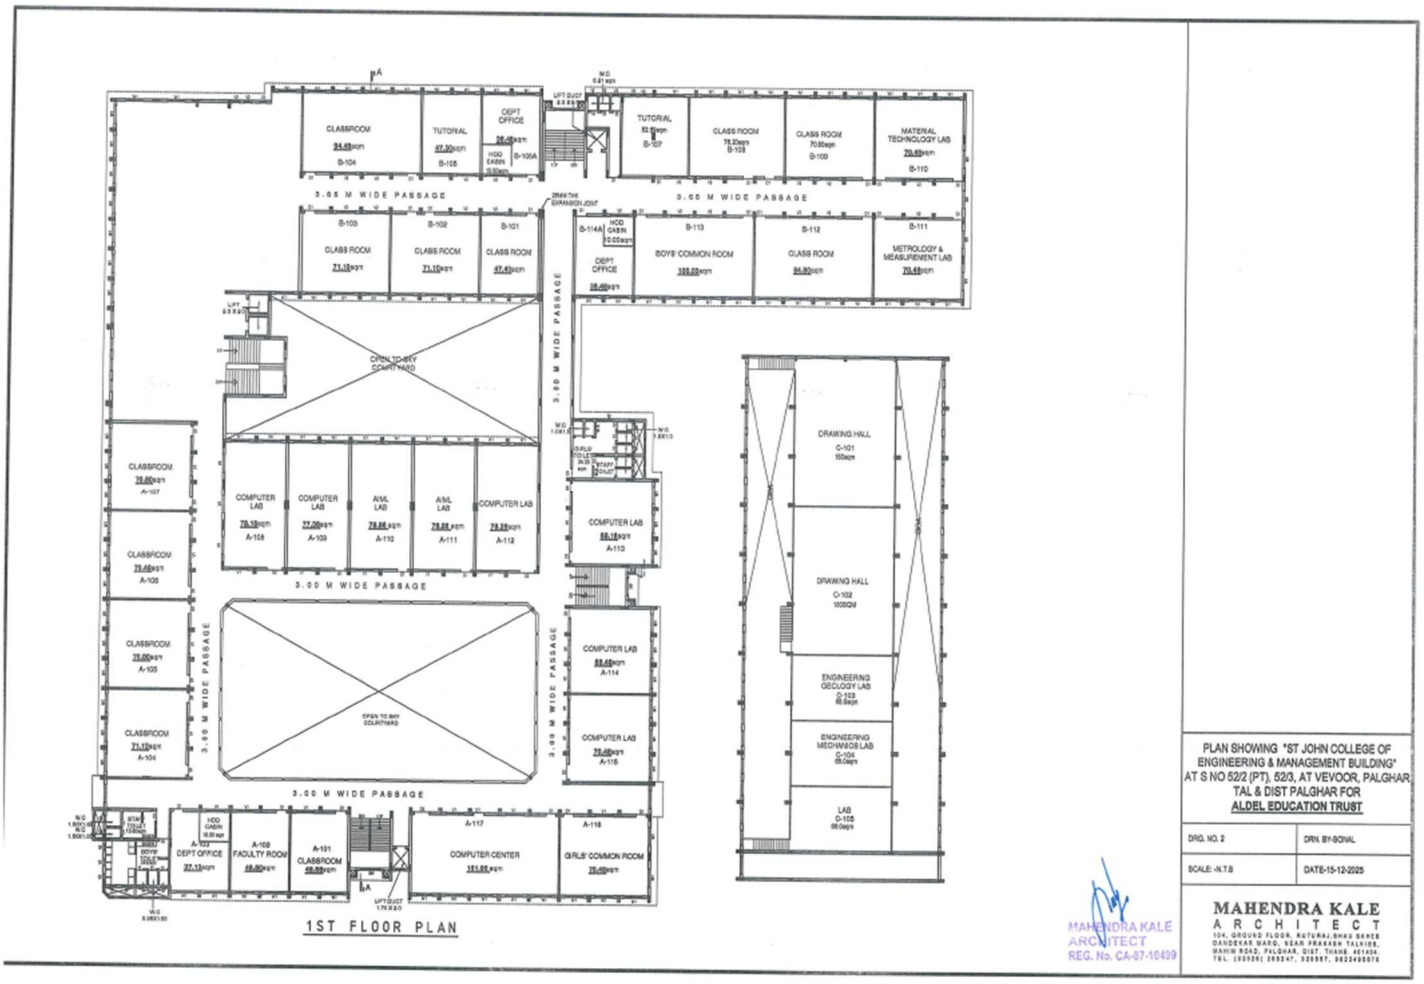

1ST FLOOR PLAN

PLAN SHOWING "ST JOHN COLLEGE OF ENGINEERING & MANAGEMENT BUILDING" AT S NO 52/2 (PT), 52/3, AT VEVOOR, PALGHAR, TAL & DIST PALGHAR FOR ALDEL EDUCATION TRUST


DRG. NO. 2	DRN. BY-SONAL
SCALE -N.T.S	DATE-15-12-2025

MAHENDRA KALE
ARCHITECT
104, GROUND FLOOR, RUTURAJ BHAU GANDE DANDEKAR MARG, NEAR PRAKASH TALKIES, MAIN ROAD, PALGHAR, DIST. THANE. 401404.
TEL. (02526) 269247, 320587, 9822498078

MAHENDRA KALE ARCHITECT REG. No. CA-87-10499

St. John College of Engineering & Management SJCEM PALGHAR

Principal
St. John College of Engg. & Mgmt
Palghar (E), Palghar

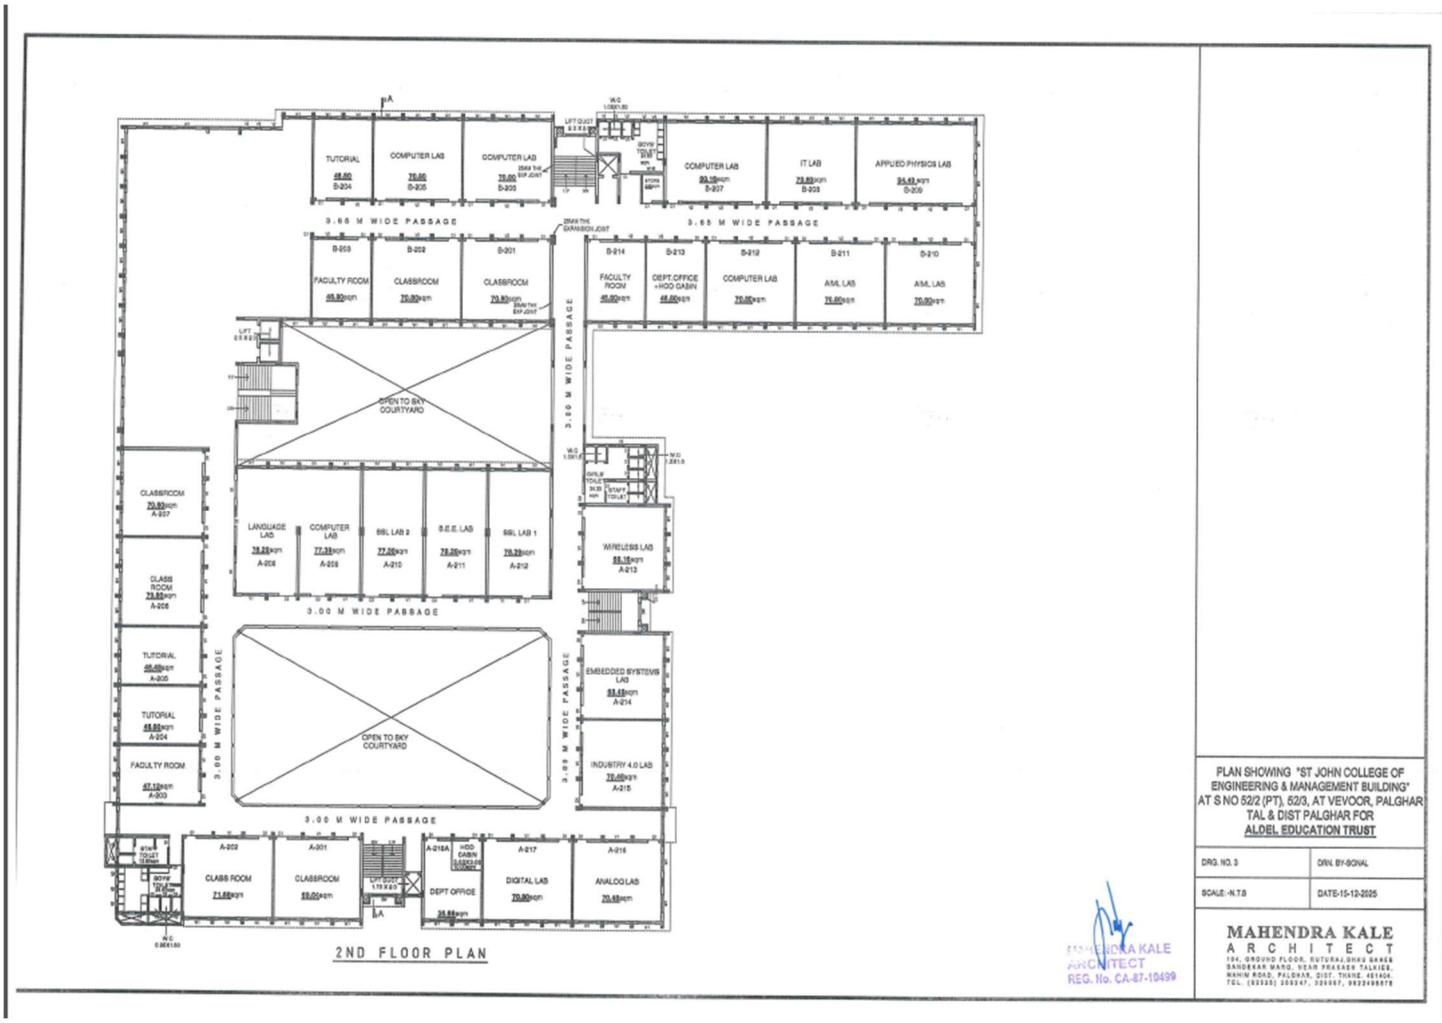

PLAN SHOWING "ST JOHN COLLEGE OF ENGINEERING & MANAGEMENT BUILDING" AT S NO 52/2 (PT), 52/3, AT VEVOOR, PALGHAR TAL & DIST PALGHAR FOR ALDEL EDUCATION TRUST

DRG. NO. 3	DRN. BY-SONAL
SCALE:-N.T.S	DATE-15-12-2025

MAHENDRA KALE
ARCHITECT
REG. No. CA-87-10499

MAHENDRA KALE
A R C H I T E C T
104, GROUND FLOOR, RUTURAJ SHREE BAUG, BANDEKAR MARG, NEAR PRAKASH TALKIES, MAHIM ROAD, PALGHAR, DIST. THANE, 401404. TEL. (02525) 255247, 255557, 9823498878

St. John College of Engineering & Management SJCEM PALGHAR

Principal
St. John College of Engg. & Mgmt
Palghar (E), Palghar

St. John College of Engineering and Management


Autonomous

(A Christian Religious Minority Institution)

Approved by AICTE and DTE, Affiliated to University of Mumbai / MSBTE


DTE Code : 3218 AICTE Permanent ID : 1-4790201

NAAC Accredited with Grade 'A+', Four Programs NBA Accredited

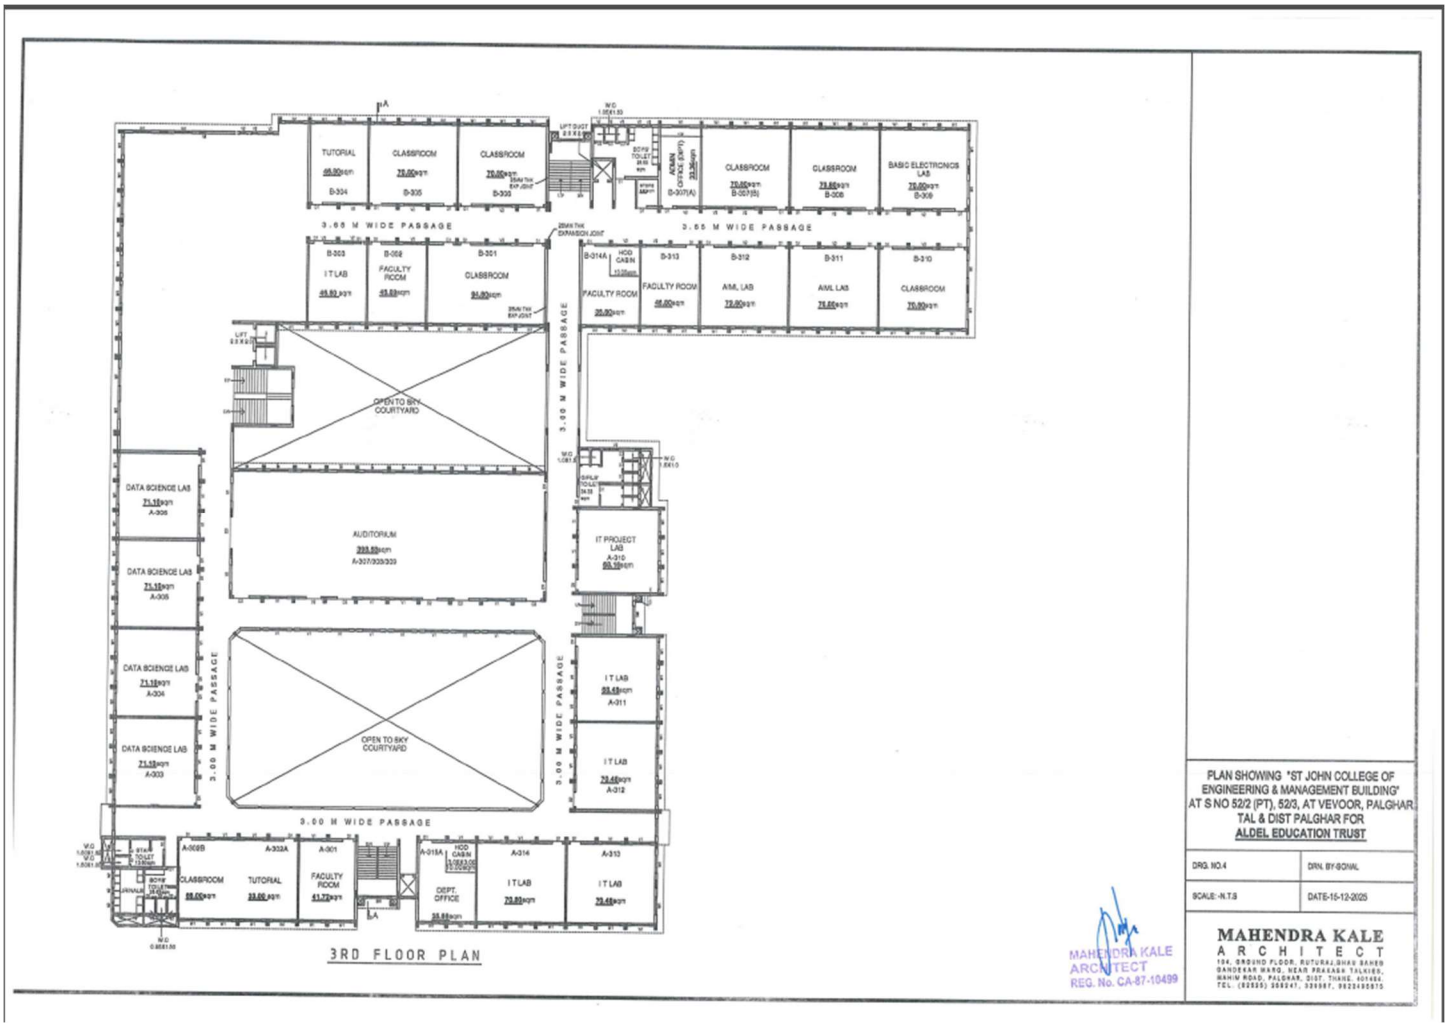

St. John College of Engineering & Management
SJCEM
PALGHAR

Principal
St. John College of Engg. & Mgmt
Palghar (E), Palghar

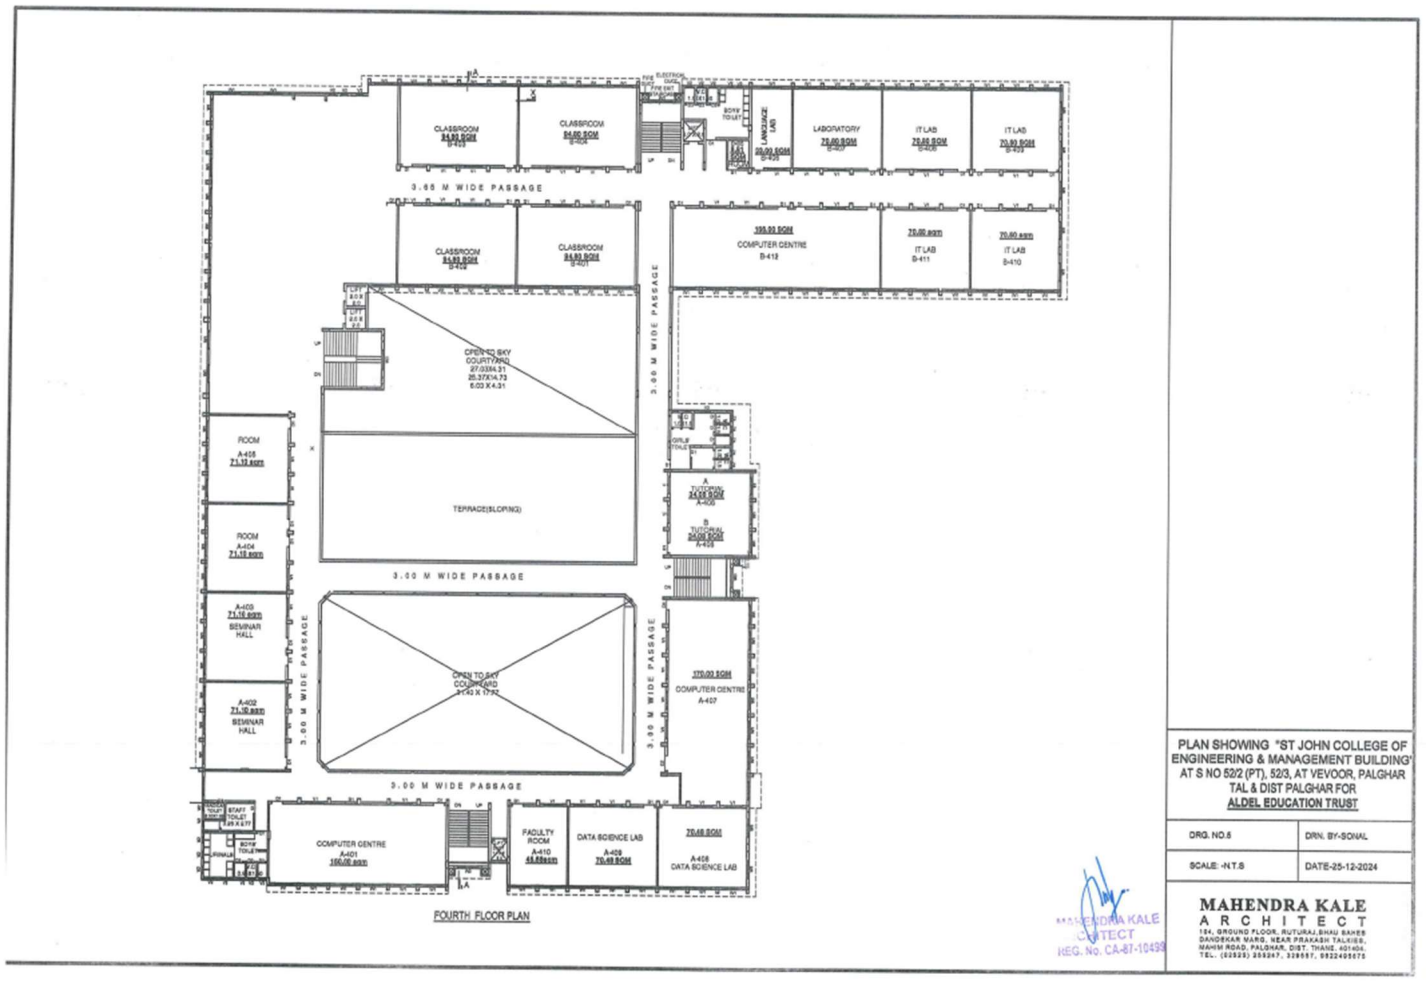

St. John College of Engineering & Management
SJCEM
PALGHAR

Principal
St. John College of Engg. & Mgmt
Palghar (E), Palghar